Name of Work: Improvements to Roads and Drains at Deshabanndunagara and Surrounding areas in Ward No. 09, (Vidyaranyapura).

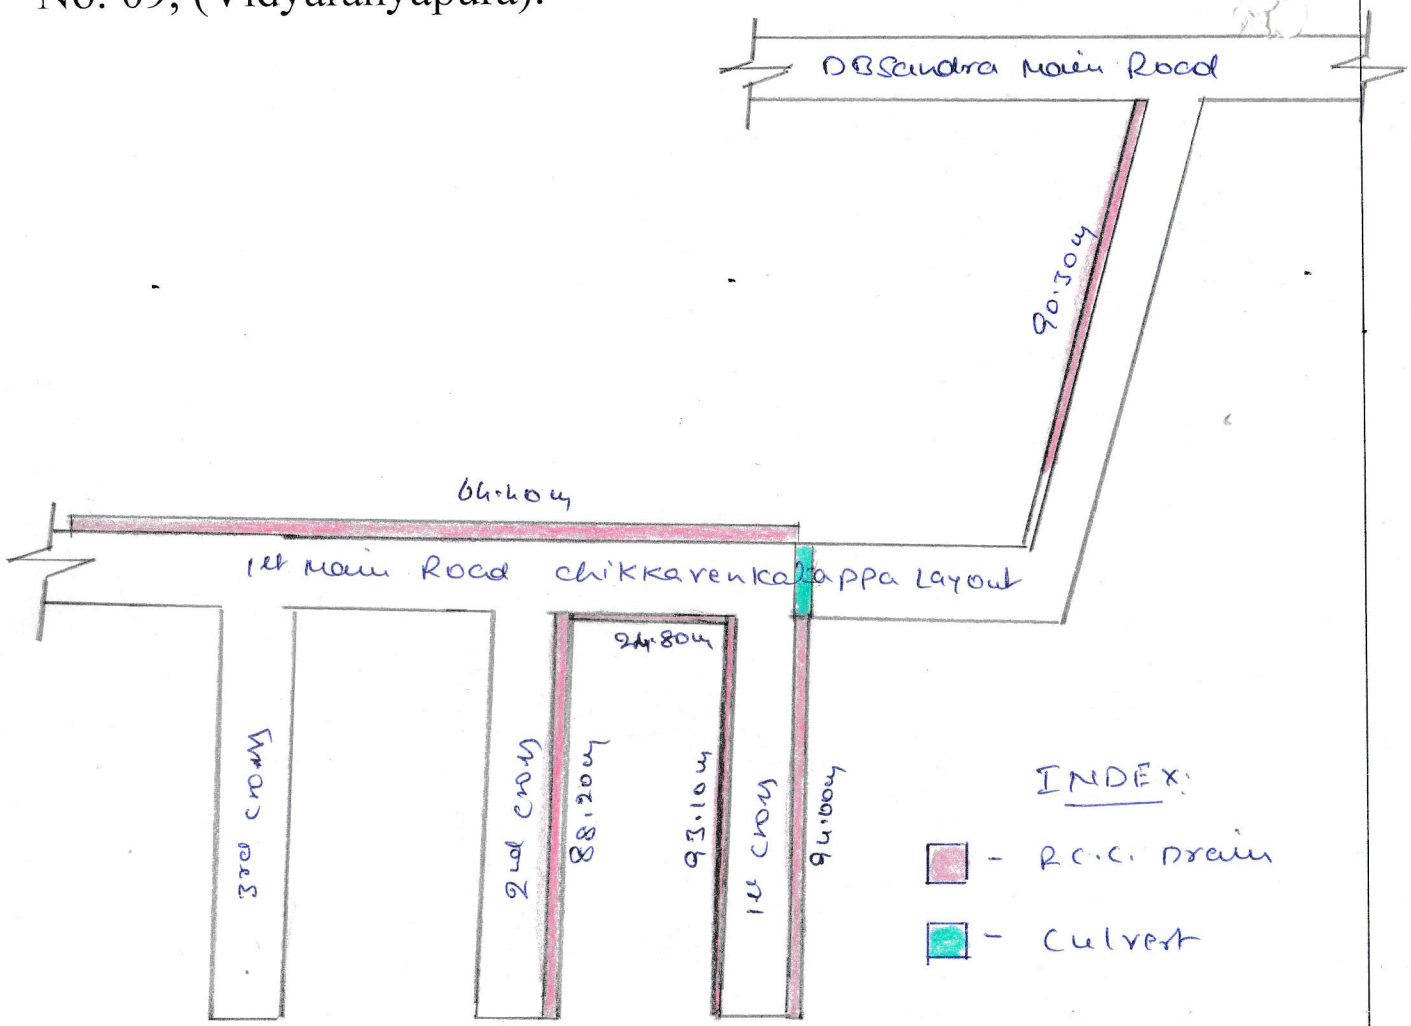

Assistant Engineer
Ward No. 09, Vidyaranyapura

Assistant Executive Engineer
Vidyaranyapura Sub Division
Bruhath Bengaluru Mahanagara Palike